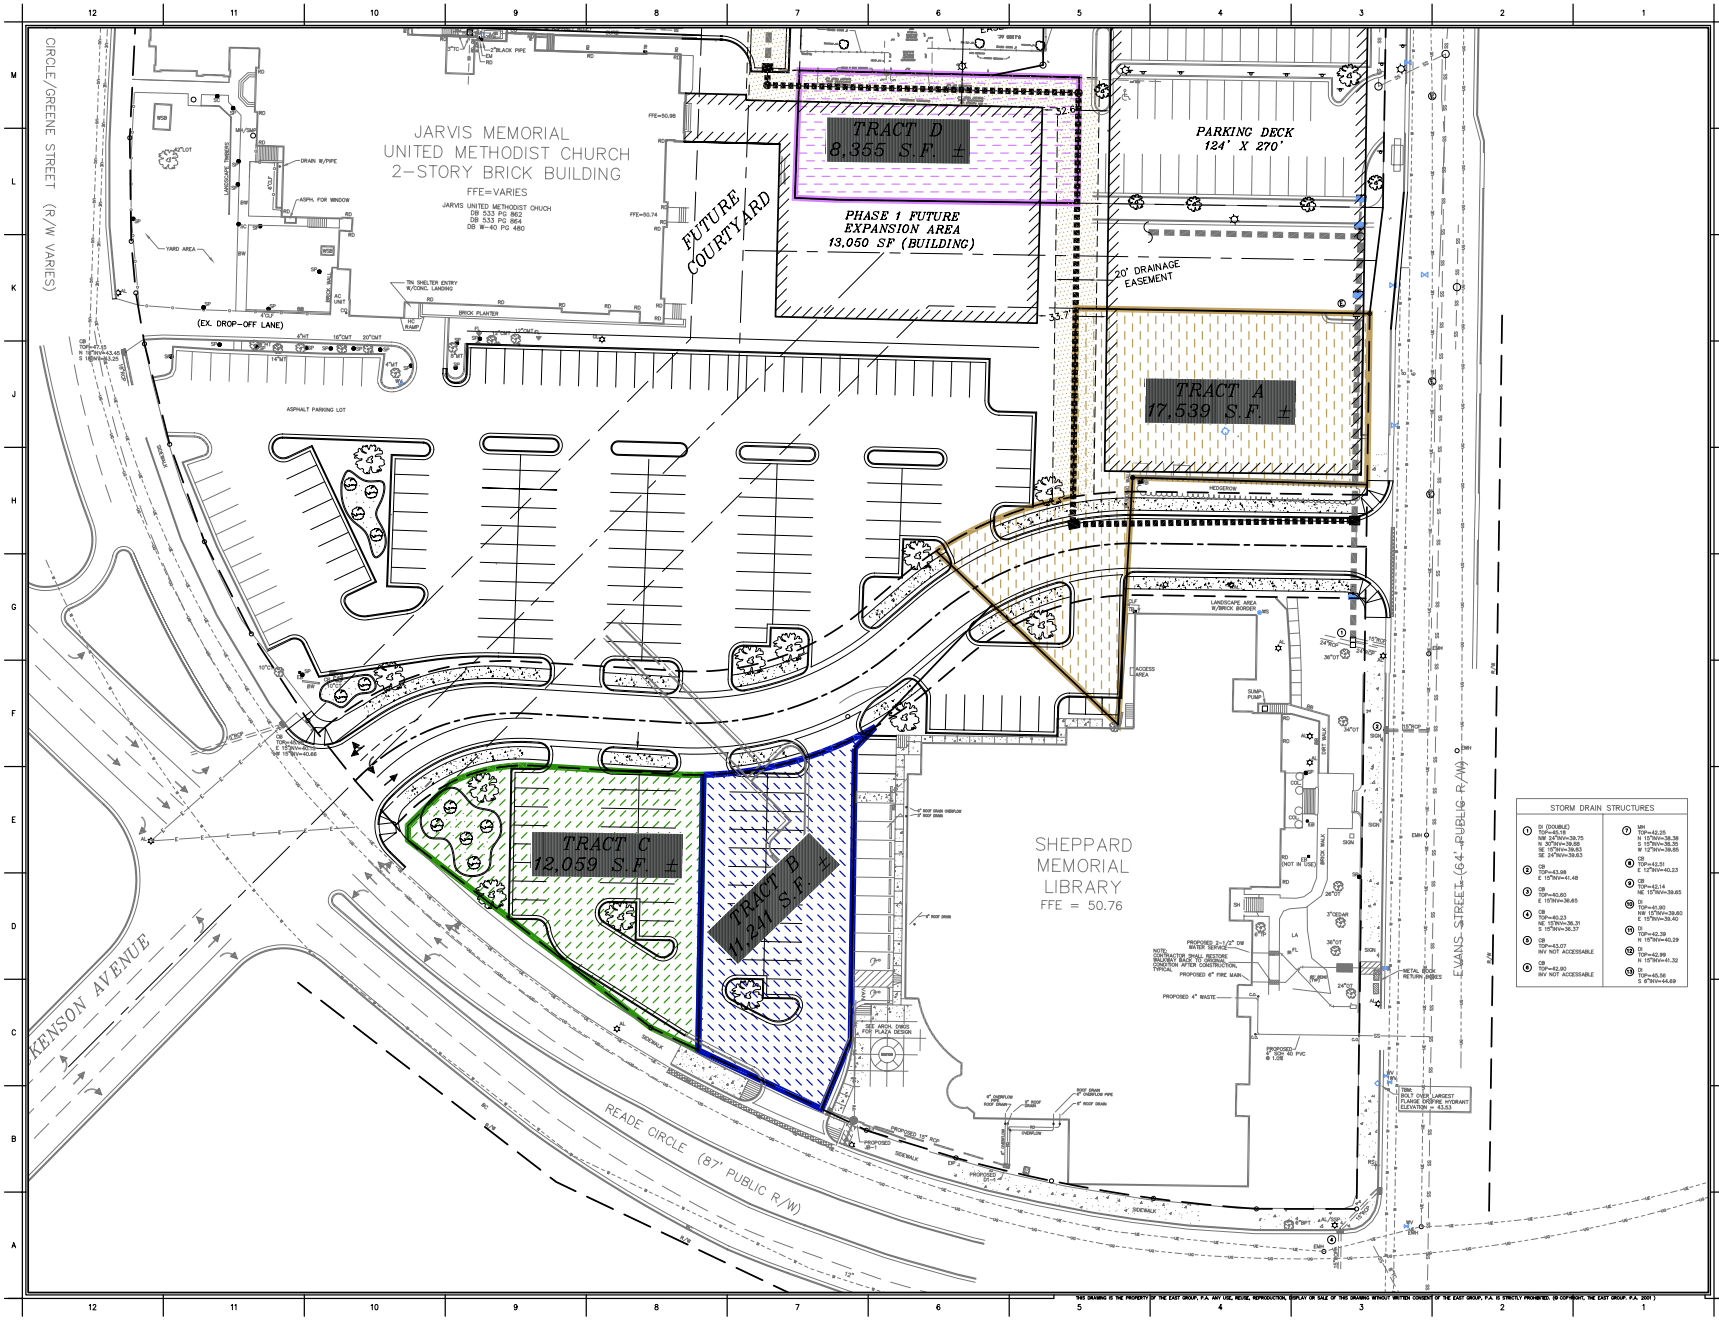

SEAL	SEAL
PRELIMINARY NOT FOR CONSTRUCTION	PRELIMINARY NOT FOR CONSTRUCTION

REFERENCE DRAWINGS

GRAPHIC SCALE: 1" = 60'

REV. NO.	DATE	REVISIONS	BY

THE EAST GROUP, P.A.

Engineering • Architecture • Surveying • Technology

Box 7305, 324 S. Evans St., Greenville, NC 27834 252-758-2746, 252-830-3654 (Fax)

PROJECT TITLE

JARVIS MEMORIAL UMC
AND
CITY OF GREENVILLE

Greenville, NC

DRAWING TITLE

SKETCH PLAN 1-1

SCALE	DEPARTMENT
1" = 60'	CIVIL/SURVEY
DRAWN BY / DATE STARTED	SHEET No.
CHECKED	DRAWING NO.
APPROVED	SK1-1
PROJECT NO. 20060205	

THIS DRAWING IS THE PROPERTY OF THE EAST GROUP, P.A. ANY USE, REUSE, REPRODUCTION, DISPLAY OR SALE OF THIS DRAWING WITHOUT WRITTEN CONSENT OF THE EAST GROUP, P.A. IS STRICTLY PROHIBITED. (© COPYRIGHT, THE EAST GROUP, P.A. 2001)